

REGENTS PLAZA APARTMENTS, GREVILLE ROAD, London, NW6

£549,000



Full Description

A beautifully presented first-floor two double bedroom apartment benefiting from a private terrace and secure underground parking.

The accommodation comprises a reception room, a fully fitted kitchen, a master bedroom with en-suite bathroom, second double bedroom and a bathroom. Added benefits include 24 hour concierge, communal gardens, lift and secure underground parking. Regents Plaza Apartments is well located just a short walk from Maida Vale tube station, Kilburn Park, St Johns Wood tube station, Lords Cricket Ground and the world famous Abbey Studios.

Additional Information

Tenure Years Remaining: 969
Annual Service Charge: 10276
Ground Rent Amount: £400.00






Features

- Reception Room
- Kitchen
- Two Double Bedrooms
- Two Bathrooms (one en-suite)
- Private Terrace
- Communal Gardens
- 24 Hour Concierge
- Secure Underground Parking

Contact Us

Plaza Estates

29 Edgware Road, London
W2 2JE
T: 020 7724 3100
E: ma@plazaestates.co.uk

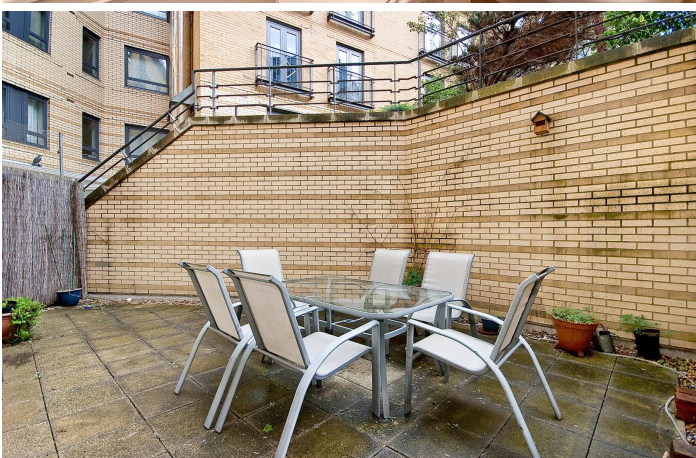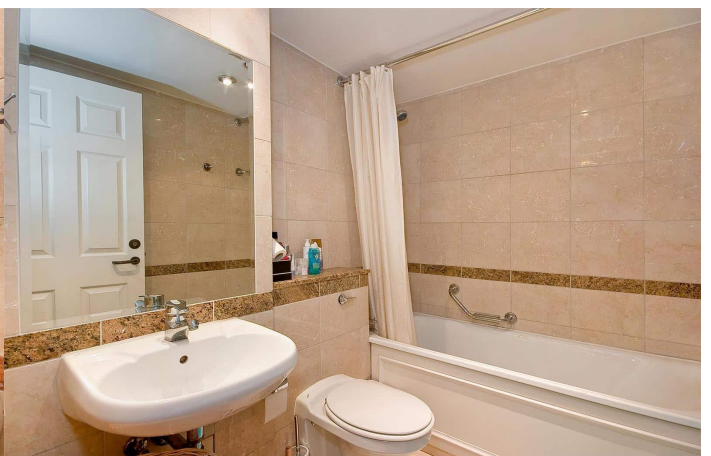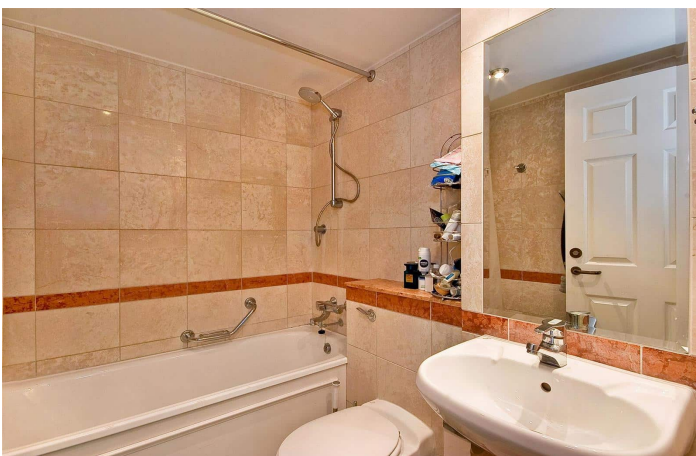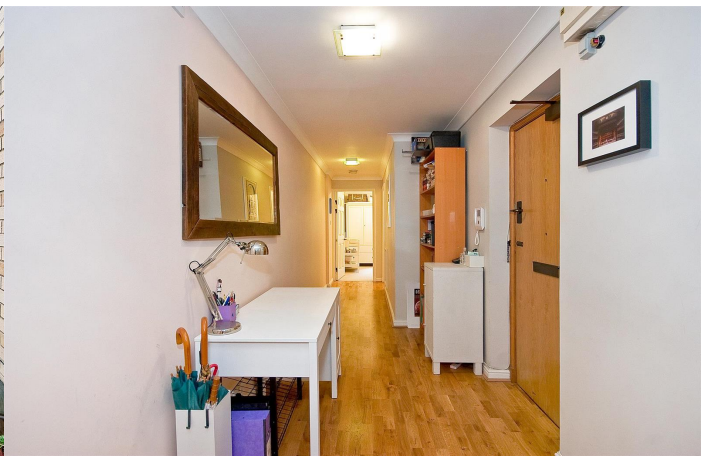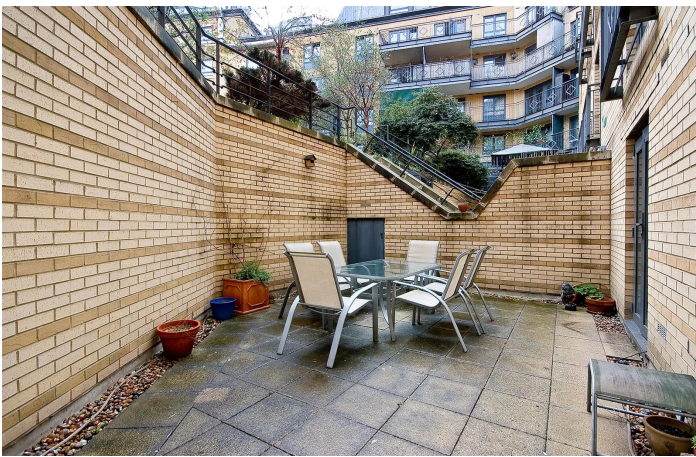

FLAT 1
REGENTS PLAZA APARTMENTS
6 GREVILLE ROAD
LONDON
NW6 5HU

Energy rating

C

Valid until
27 September 2030

Certificate number
0020-2407-8010-2520-4061

Property type
Mid-floor flat


Total floor area
93 square metres

Score	Energy rating	Current	Potential
92+	A		
81-91	B		
69-80	C	80 C	80 C
55-68	D		
39-54	E		
21-38	F		
1-20	G		



Regents Plaza, Greville Road, NW6

Approx. Gross Floor Area = 79 sq.meters • 852 sq.feet

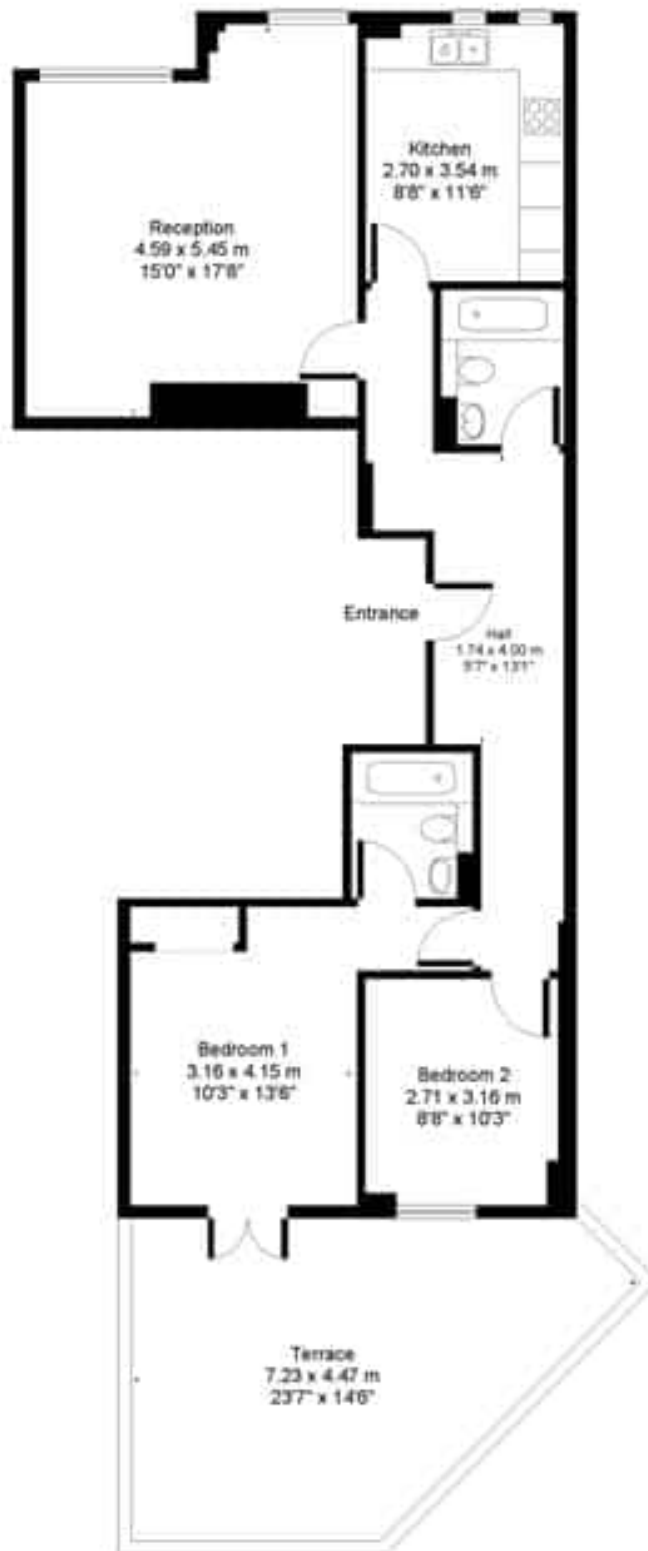

FIRST FLOOR

For illustrative purposes only. Not to scale. Prepared by Swan Photography 07974 264576